BOOK 1 INDEX

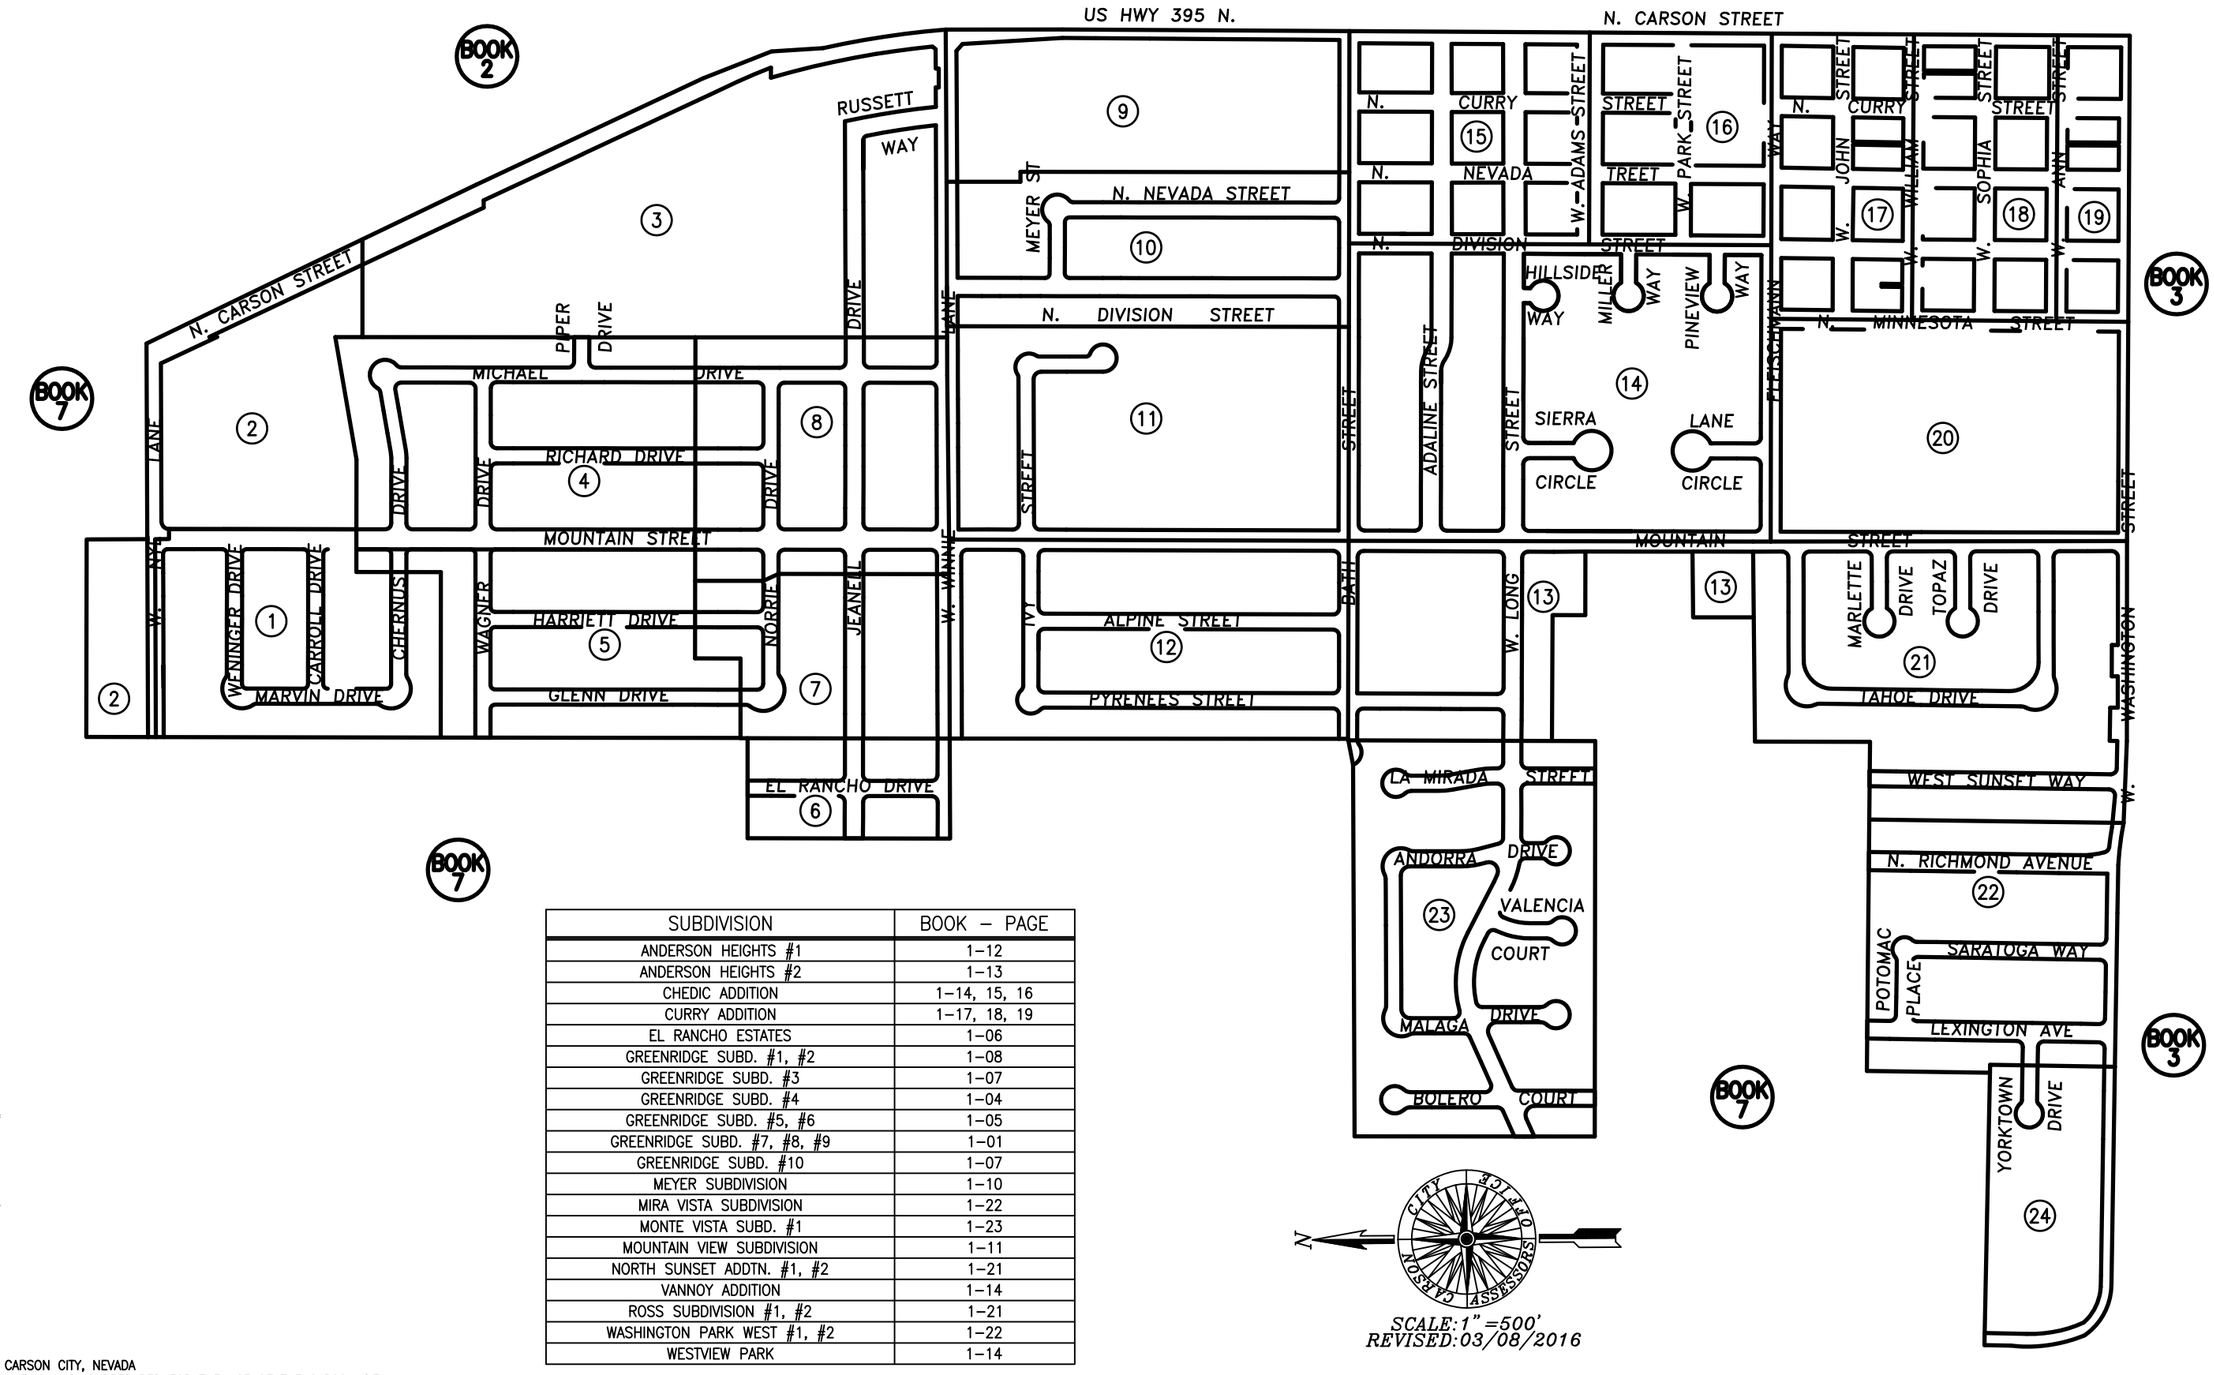

SUBDIVISION	BOOK – PAGE
ANDERSON HEIGHTS #1	1–12
ANDERSON HEIGHTS #2	1–13
CHEDIC ADDITION	1–14, 15, 16
CURRY ADDITION	1–17, 18, 19
EL RANCHO ESTATES	1–06
GREENRIDGE SUBD. #1, #2	1–08
GREENRIDGE SUBD. #3	1–07
GREENRIDGE SUBD. #4	1–04
GREENRIDGE SUBD. #5, #6	1–05
GREENRIDGE SUBD. #7, #8, #9	1–01
GREENRIDGE SUBD. #10	1–07
MEYER SUBDIVISION	1–10
MIRA VISTA SUBDIVISION	1–22
MONTE VISTA SUBD. #1	1–23
MOUNTAIN VIEW SUBDIVISION	1–11
NORTH SUNSET ADDTN. #1, #2	1–21
VANNOY ADDITION	1–14
ROSS SUBDIVISION #1, #2	1–21
WASHINGTON PARK WEST #1, #2	1–22
WESTVIEW PARK	1–14

UPDATED PAGE ADJUSTED PARCEL LINES R/S 2856 LLA #462192

CARSON CITY, NEVADA
THIS MAP IS PREPARED FOR THE USE OF THE CARSON CITY ASSESSOR FOR ASSESSMENT AND ILLUSTRATIVE PURPOSES ONLY, IT DOES NOT REPRESENT A SURVEY. NO LIABILITY IS ASSUMED AS TO THE SUFFICIENCY OR ACCURACY OF THE DATA DELINEATED HEREON. YOU CAN VIEW AND PRINT OUR MAPS AT NO CHARGE FROM OUR WEBSITE AT: http://ccapps.org/publicgis/