PORTION SW1/4 SW1/4 SECTION 5
T.15 N., R.20 E., M.D.B. & M.

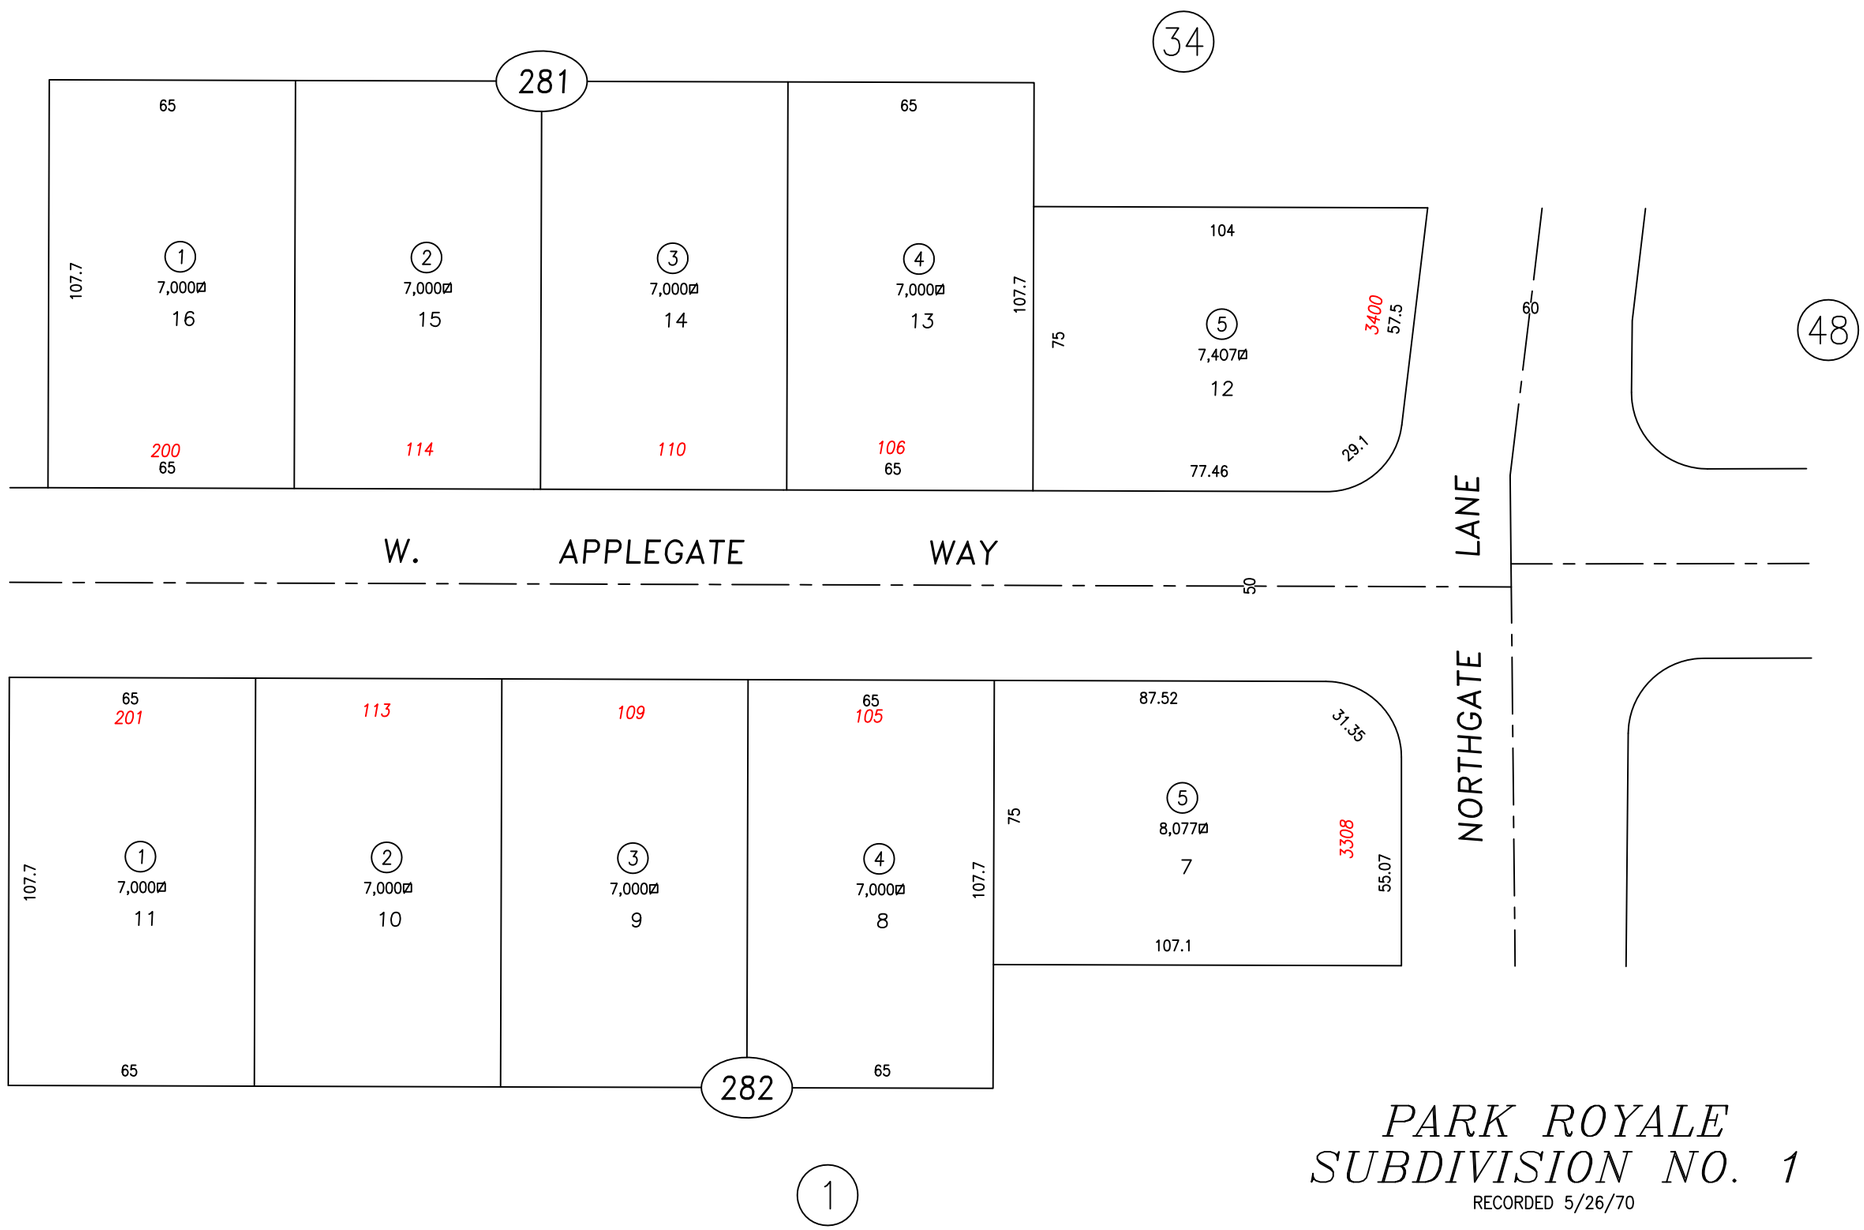

SCALE:1" =40'
REVISED:08/20/2014

# PARK ROYALE SUBDIVISION NO. 1

RECORDED 5/26/70

STANDARDIZED PAGE & ADDED AND CALCULATED MISSING AREA FROM PLAT MAP #335

CARSON CITY, NEVADA
THIS MAP IS PREPARED FOR THE USE OF THE CARSON CITY ASSESSOR FOR ASSESSMENT AND ILLUSTRATIVE PURPOSES ONLY, IT DOES NOT REPRESENT A SURVEY. NO LIABILITY IS ASSUMED AS TO THE SUFFICIENCY OR ACCURACY OF THE DATA DELINEATED HEREON. YOU CAN VIEW AND PRINT OUR MAPS AT NO CHARGE FROM OUR WEBSITE AT WWW.CARSON-CITY.NV.US