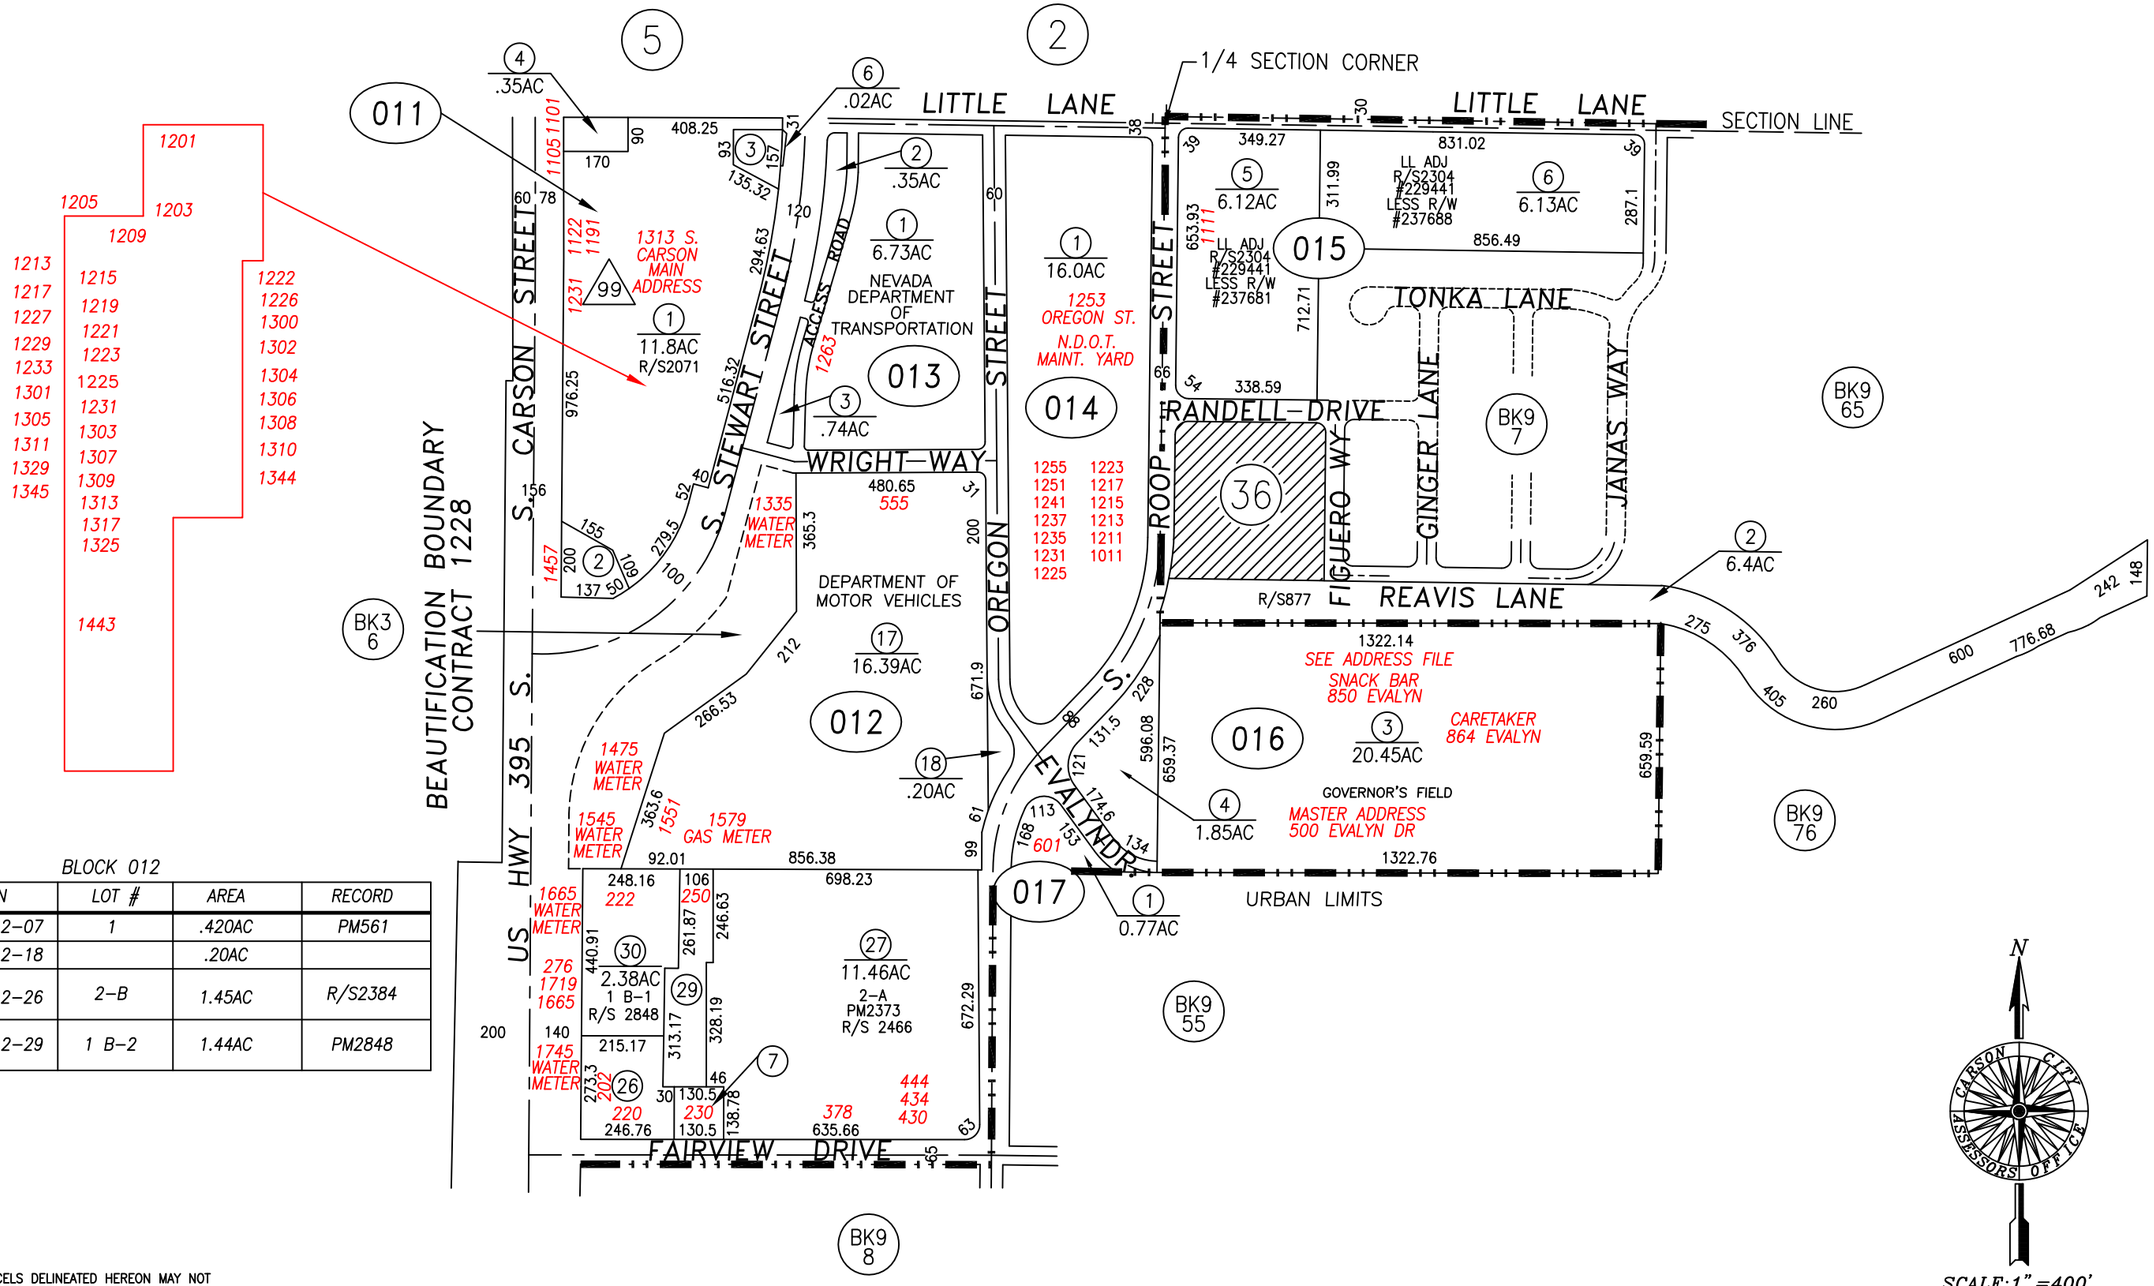

BLOCK 012

APN	LOT #	AREA	RECORD
004-012-07	1	.420AC	PM561
004-012-18		.20AC	
004-012-26	2-B	1.45AC	R/S2384
004-012-29	1 B-2	1.44AC	PM2848

SCALE: 1" = 400'
REVISED: 12/24/2015

BUILDING ON LEASED LAND

NOTE
SOME PARCELS DELINEATED HEREON MAY NOT BE PRESENTED IN TRUE SIZE, SHAPE, OR LOCATION DUE TO DISCREPANCIES BETWEEN LOT LINES.

CARSON CITY, NEVADA
THIS MAP IS PREPARED FOR THE USE OF THE CARSON CITY ASSESSOR FOR ASSESSMENT AND ILLUSTRATIVE PURPOSES ONLY, IT DOES NOT REPRESENT A SURVEY. NO LIABILITY IS ASSUMED AS TO THE SUFFICIENCY OR ACCURACY OF THE DATA DELINEATED HEREON. YOU CAN VIEW AND PRINT OUR MAPS AT NO CHARGE FROM OUR WEBSITE AT: http://ccapps.org/publicgis/

ADDED NEW LEASED PARCEL NUMBER 004-011-99