PORTION NW1/4 SW1/4 SECTION 17
T.15 N., R.20 E., M.D.B. & M.

PORTION NE1/4 SW1/4 SECTION 17
T.15 N., R.20 E., M.D.B. & M.

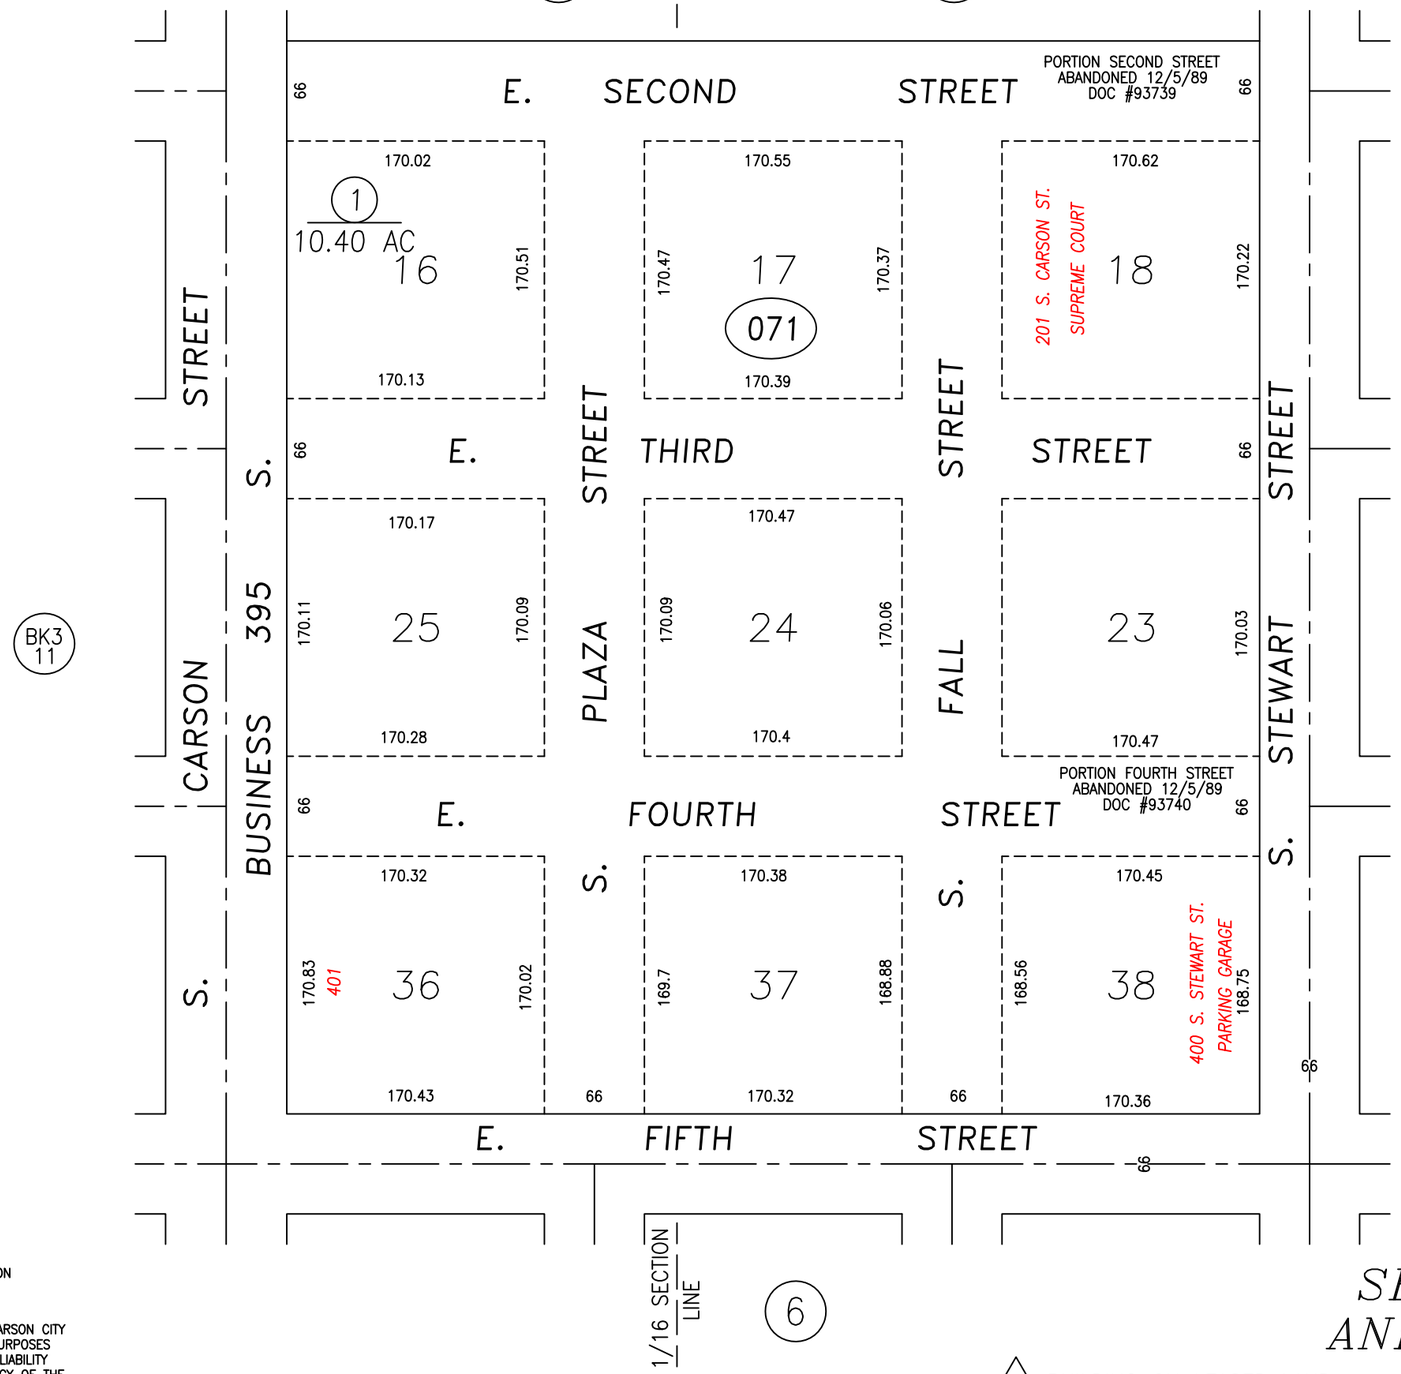

SCALE:1" =100'
REVISED:03/24/2016

ADDED LEASED PARCEL # 99 TO BLOCK 25

NOTE
SOME PARCELS DELINEATED HEREON MAY NOT BE PRESENTED IN TRUE SIZE, SHAPE, OR LOCATION DUE TO DISCREPANCIES BETWEEN LOT LINES.

CARSON CITY, NEVADA
THIS MAP IS PREPARED FOR THE USE OF THE CARSON CITY ASSESSOR FOR ASSESSMENT AND ILLUSTRATIVE PURPOSES ONLY, IT DOES NOT REPRESENT A SURVEY. NO LIABILITY IS ASSUMED AS TO THE SUFFICIENCY OR ACCURACY OF THE DATA DELINEATED HEREON. YOU CAN VIEW AND PRINT OUR MAPS AT NO CHARGE FROM OUR WEBSITE AT: http://ccapps.org/publicgis/

△ BUILDING ON LEASED LAND

SEARS, THOMPSON AND SEARS DIVISION

RECORDED 2/3/1860