PORTION T.15 N., R.18 E., M.D.B. & M.

7-01

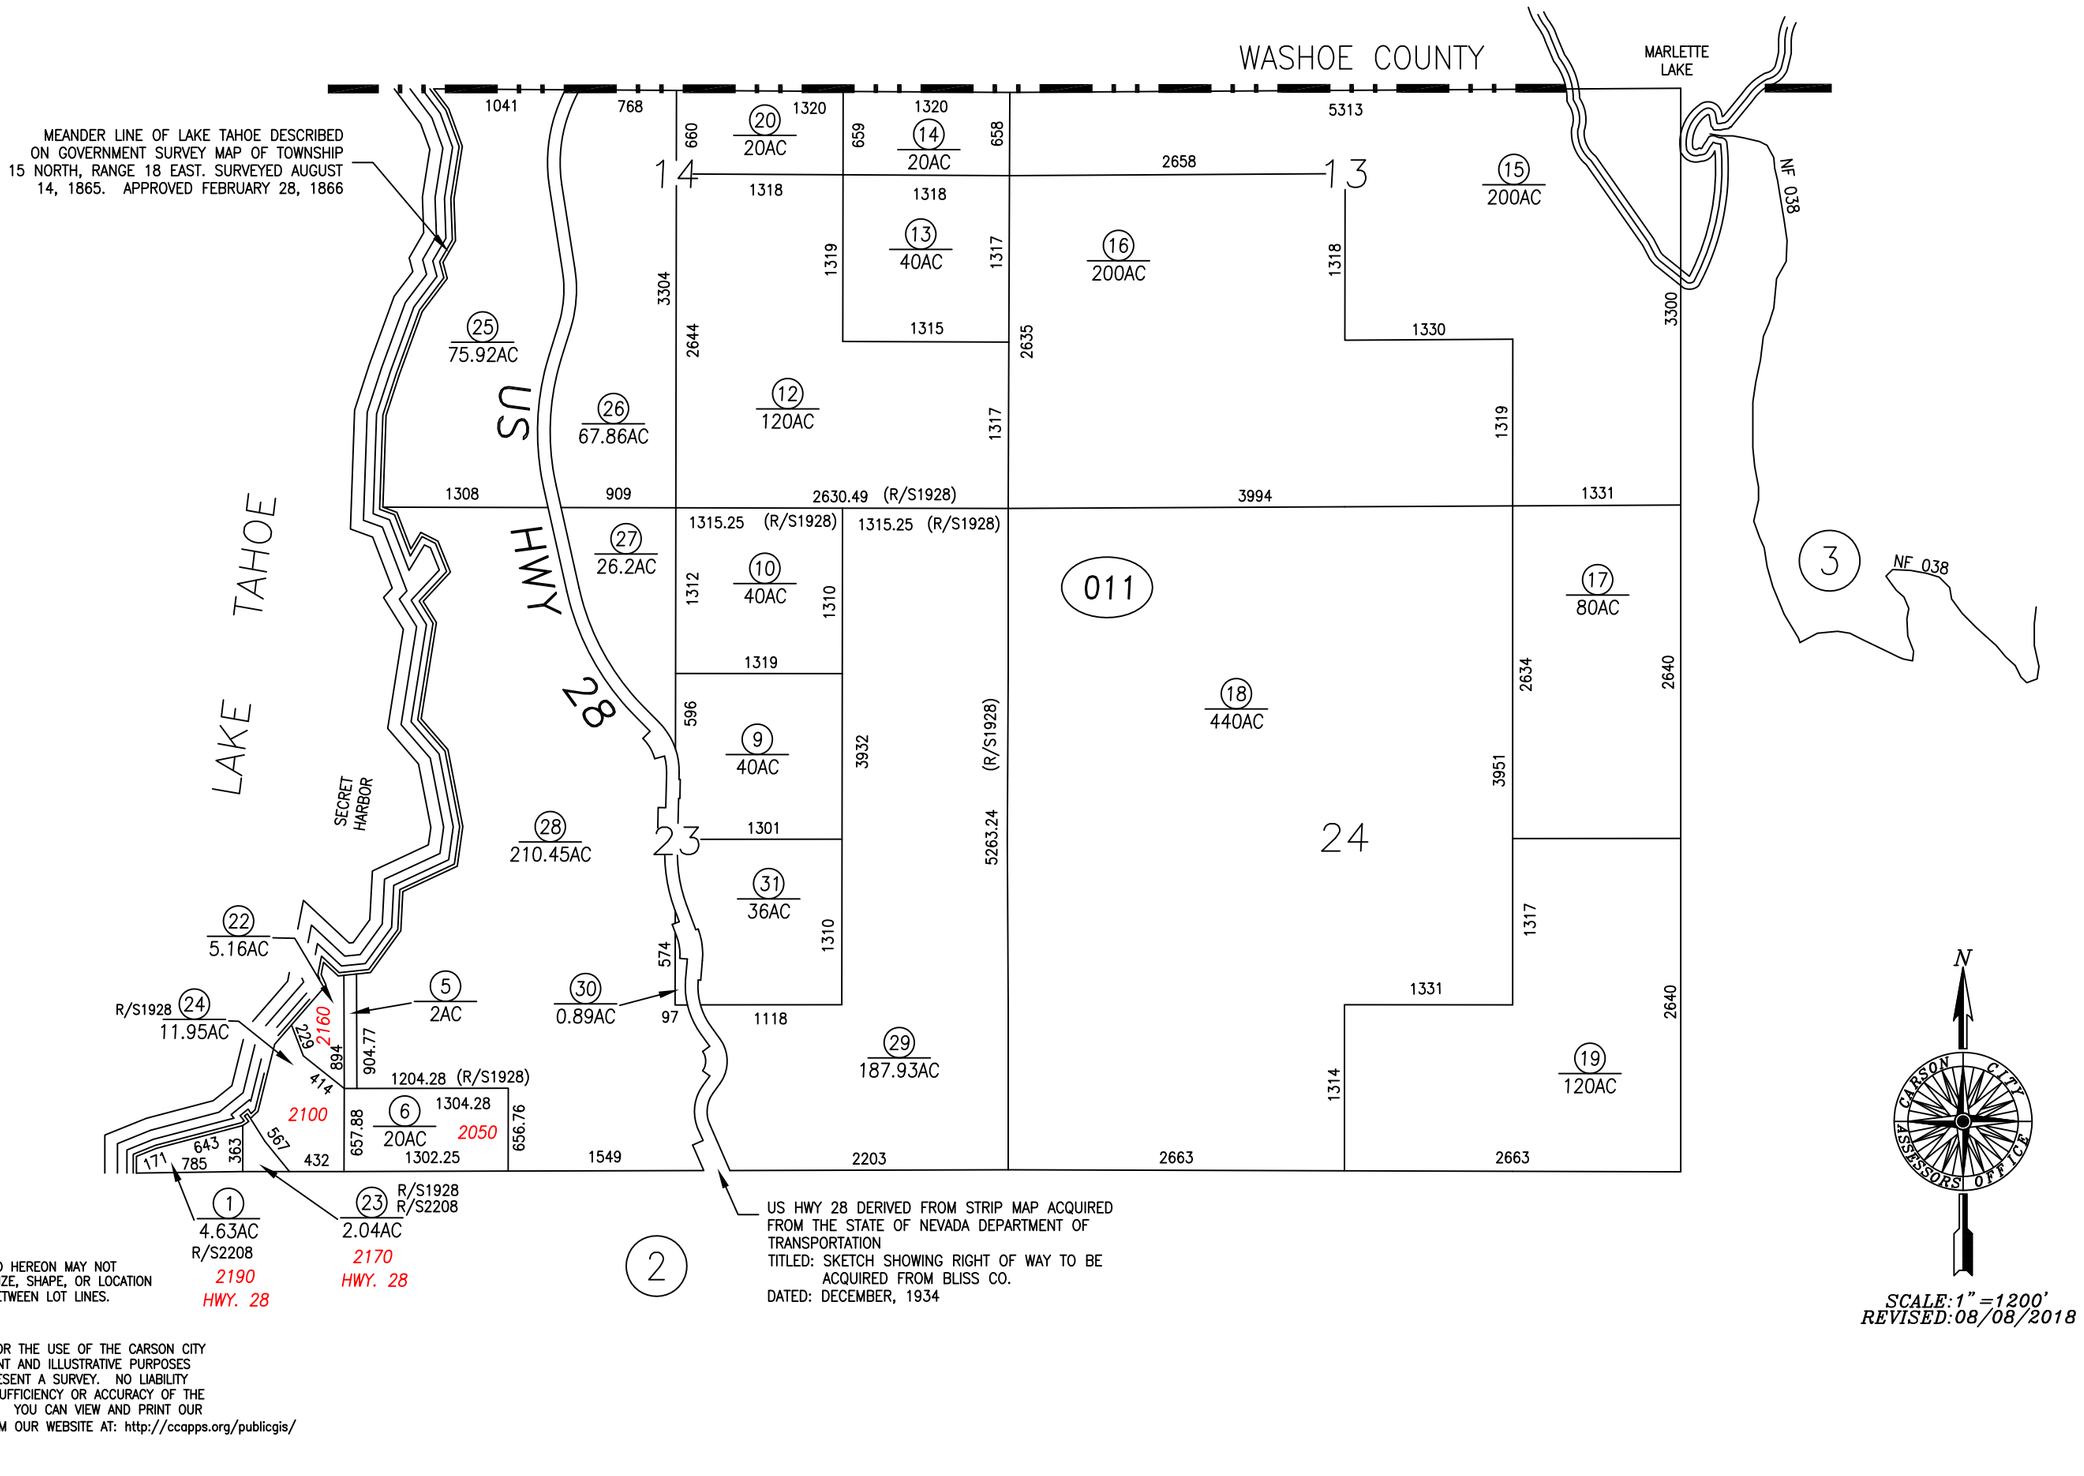

NOTE
SOME PARCELS DELINEATED HEREON MAY NOT BE PRESENTED IN TRUE SIZE, SHAPE, OR LOCATION DUE TO DISCREPANCIES BETWEEN LOT LINES.

CARSON CITY, NEVADA
THIS MAP IS PREPARED FOR THE USE OF THE CARSON CITY ASSESSOR FOR ASSESSMENT AND ILLUSTRATIVE PURPOSES ONLY, IT DOES NOT REPRESENT A SURVEY. NO LIABILITY IS ASSUMED AS TO THE SUFFICIENCY OR ACCURACY OF THE DATA DELINEATED HEREON. YOU CAN VIEW AND PRINT OUR MAPS AT NO CHARGE FROM OUR WEBSITE AT: http://ccapps.org/publicgis/

US HWY 28 DERIVED FROM STRIP MAP ACQUIRED FROM THE STATE OF NEVADA DEPARTMENT OF TRANSPORTATION
TITLED: SKETCH SHOWING RIGHT OF WAY TO BE ACQUIRED FROM BLISS CO.
DATED: DECEMBER, 1934

UPDATED PAGE & ADDED MARLETTE LAKE

SCALE:1" =1200'
REVISED:08/08/2018