PORTION SE1/4 SE1/4 SECTION 12
T.15 N., R19 E., M.D.B. & M.

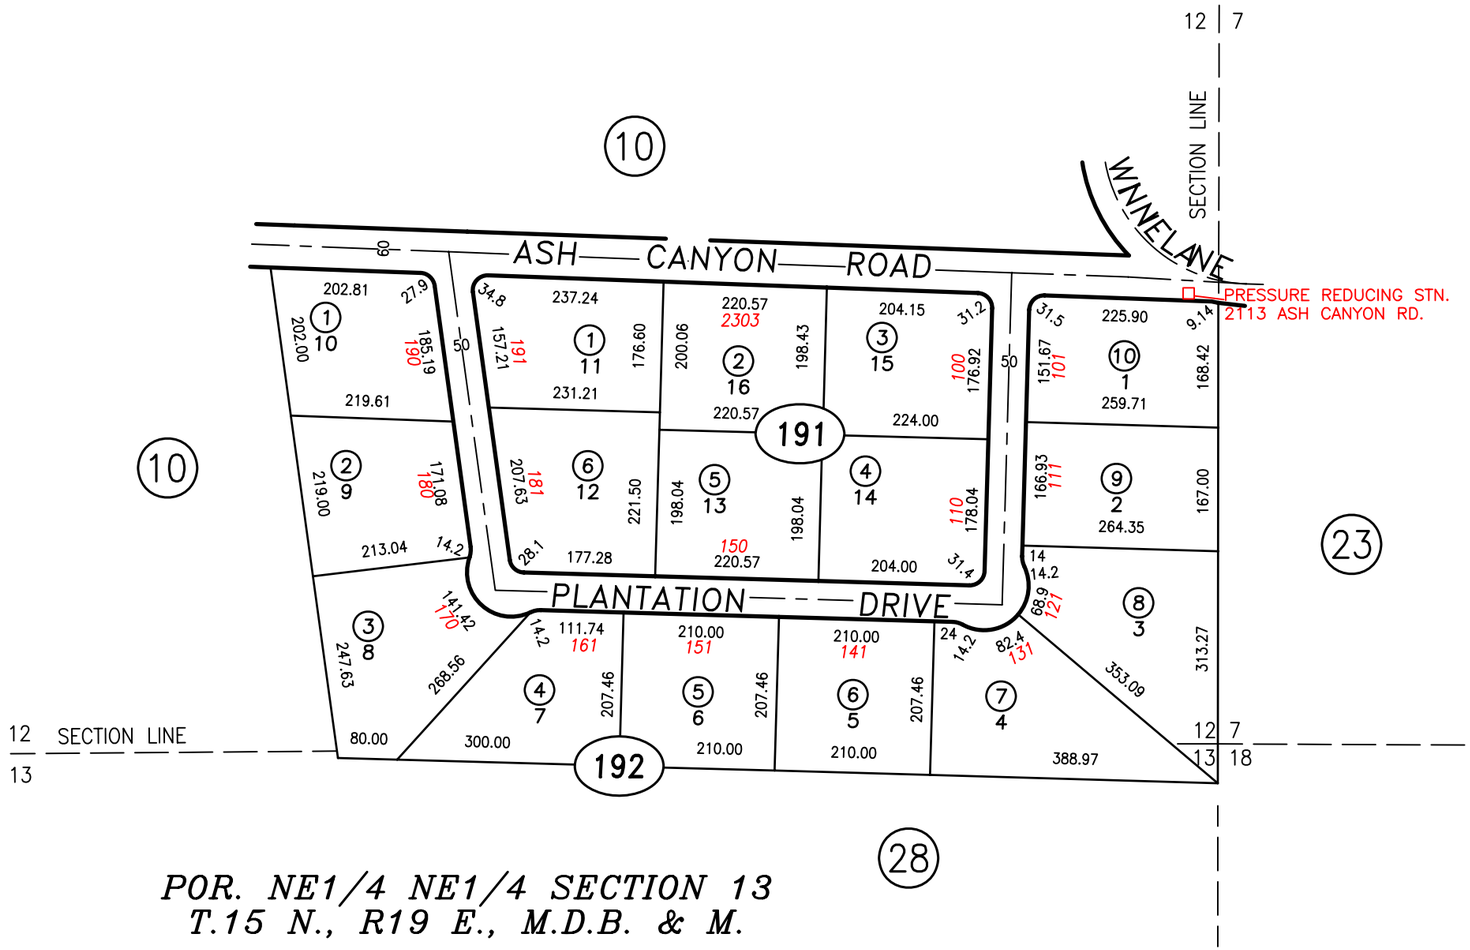

POR. NE1/4 NE1/4 SECTION 13
T.15 N., R19 E., M.D.B. & M.

WINTERS MEADOWS
UNIT NO. 1
RECORDED 5/3/77

STANDARDIZED PAGE.
CARSON CITY, NEVADA
THIS MAP IS PREPARED FOR THE USE OF THE CARSON CITY ASSESSOR FOR ASSESSMENT AND ILLUSTRATIVE PURPOSES ONLY, IT DOES NOT REPRESENT A SURVEY. NO LIABILITY IS ASSUMED AS TO THE SUFFICIENCY OR ACCURACY OF THE DATA DELINEATED HEREON. YOU CAN VIEW AND PRINT OUR MAPS AT NO CHARGE FROM OUR WEBSITE AT WWW.CARSON-CITY.NV.US