*PORTION E1/2 SECTION 13, T.15 N., R.19 E., AND*
*PORTION SW1/4 SECTION 18, T.15 N., R.20 E., M.D.B. & M.*

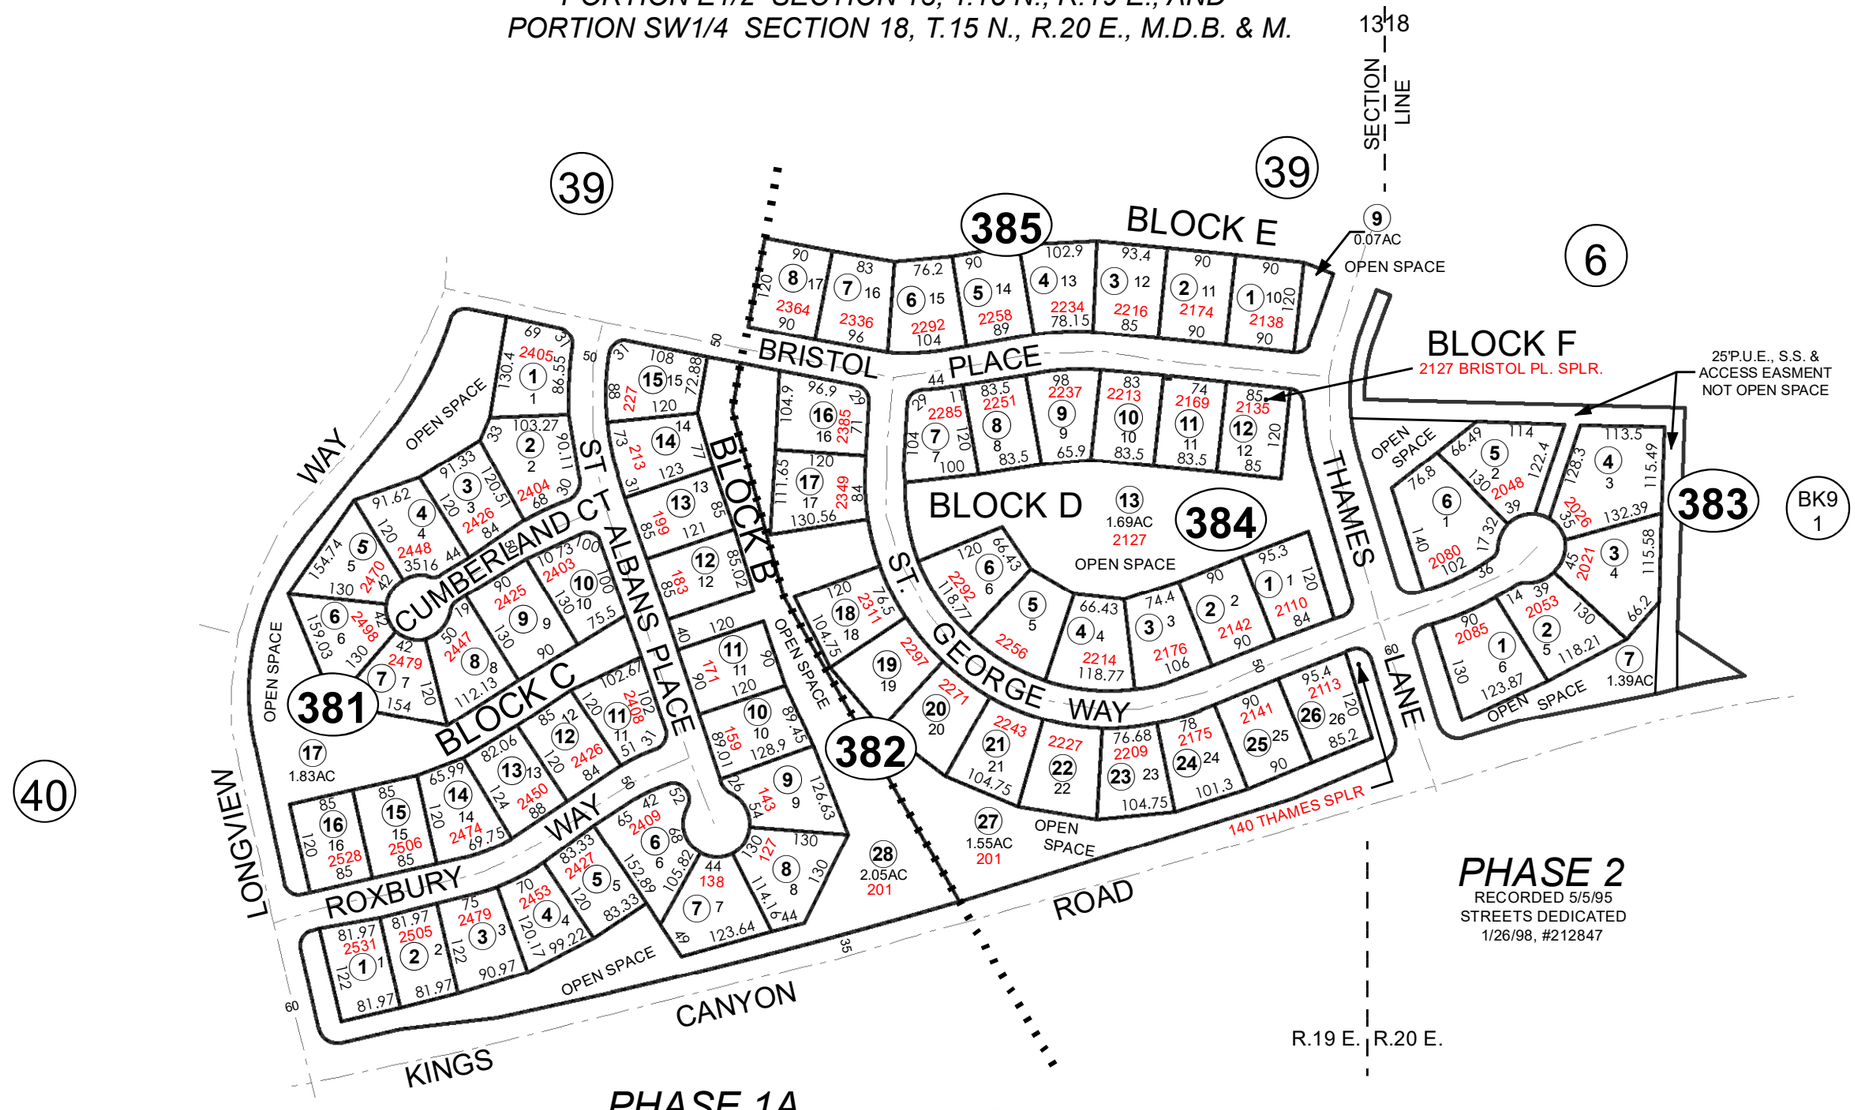


*PHASE 2*
RECORDED 5/5/95
STREETS DEDICATED
1/26/98, #212847

*PHASE 1A*
RECORDED 2/28/94
STREETS DEDICATED
5/20/94, #161900

# *LONG RANCH ESTATES*
# *A PLANNED UNIT DEVELOPMENT*

UPDATED PAGE

CARSON CITY NEVADA
THIS MAP IS PREPARED FOR THE USE OF THE CARSON CITY ASSESSOR FOR ASSESSMENT AND ILLUSTRATIVE PURPOSES ONLY. IT DOES NOT REPRESENT A SURVEY. NO LIABILITY IS ASSUMED AS TO THE SUFFICIENCY OR ACCURACY OF THE DATA DELINEATED HEREON. YOU CAN VIEW AND PRINT OUR MAPS AT NO CHARGE FROM OUR WEBSITE AT WWW.CARSON.ORG/HOME

N
W E
S
SCALE:1"= 280'

NOTE
SOME PARCELS DELINEATED HEREON MAY NOT BE PRESENTED IN TRUE SIZE, SHAPE, OR LOCATION DUE TO DISCREPANCIES BETWEEN LOT LINES.

Revised: 02/14/2022