APN	SQ FT
7-411-01	10,607
-02	10,125
-03	10,125
-04	10,337
-05	9,947
-06	9,750
-07	9,750
-08	10,207
7-412-01	10,344
-02	10,125
-03	10,125
-04	10,147
-05	9,441
-06	8,503
-07	7,708
-08	7,700
-09	7,708
-10	9,373
-11	10,607
-12	9,989
-13	9,750
-14	9,750
-15	10,207
-16	10,853
-17	10,356
-18	10,355
-19	9,849
-20	9,919
-21	8,715
-22	8,353
-23	9,640
-24	9,440
-25	9,980
-26	9,981
-27	10,453
-28	10,853
-29	10,356
-30	10,355
-31	9,849
-32	9,919
-33	8,715
-34	8,353
-35	9,640
-36	9,440
-37	9,980
-38	9,981
-39	11,597
-40	15,430
-41	10,361
-42	10,361

APN	SQ FT
7-412-43	9,854
-44	9,923
-45	8,720
-46	8,974
-47	13,296
-48	11,841
-49	9,896
-50	10,136
-51	12,026
-52	14,160
-53	10,978
-54	10,266
-55	10,400
-56	10,263
-57	12,911
-58	13,580
-59	12,165
-60	10,705
-61	10,250
-62	10,837
-63	2,937
7-413-01	9,500
-02	7,500
-03	7,500
-04	7,500
-05	7,500
-06	7,500
-07	7,500
-08	7,500
-09	7,500
-10	7,500
-11	8,500
-12	7,500
-13	7,500
-14	7,729
-15	7,599
-16	7,654
-17	7,788
-18	7,749
-19	8,090
-20	7,500
-21	7,500

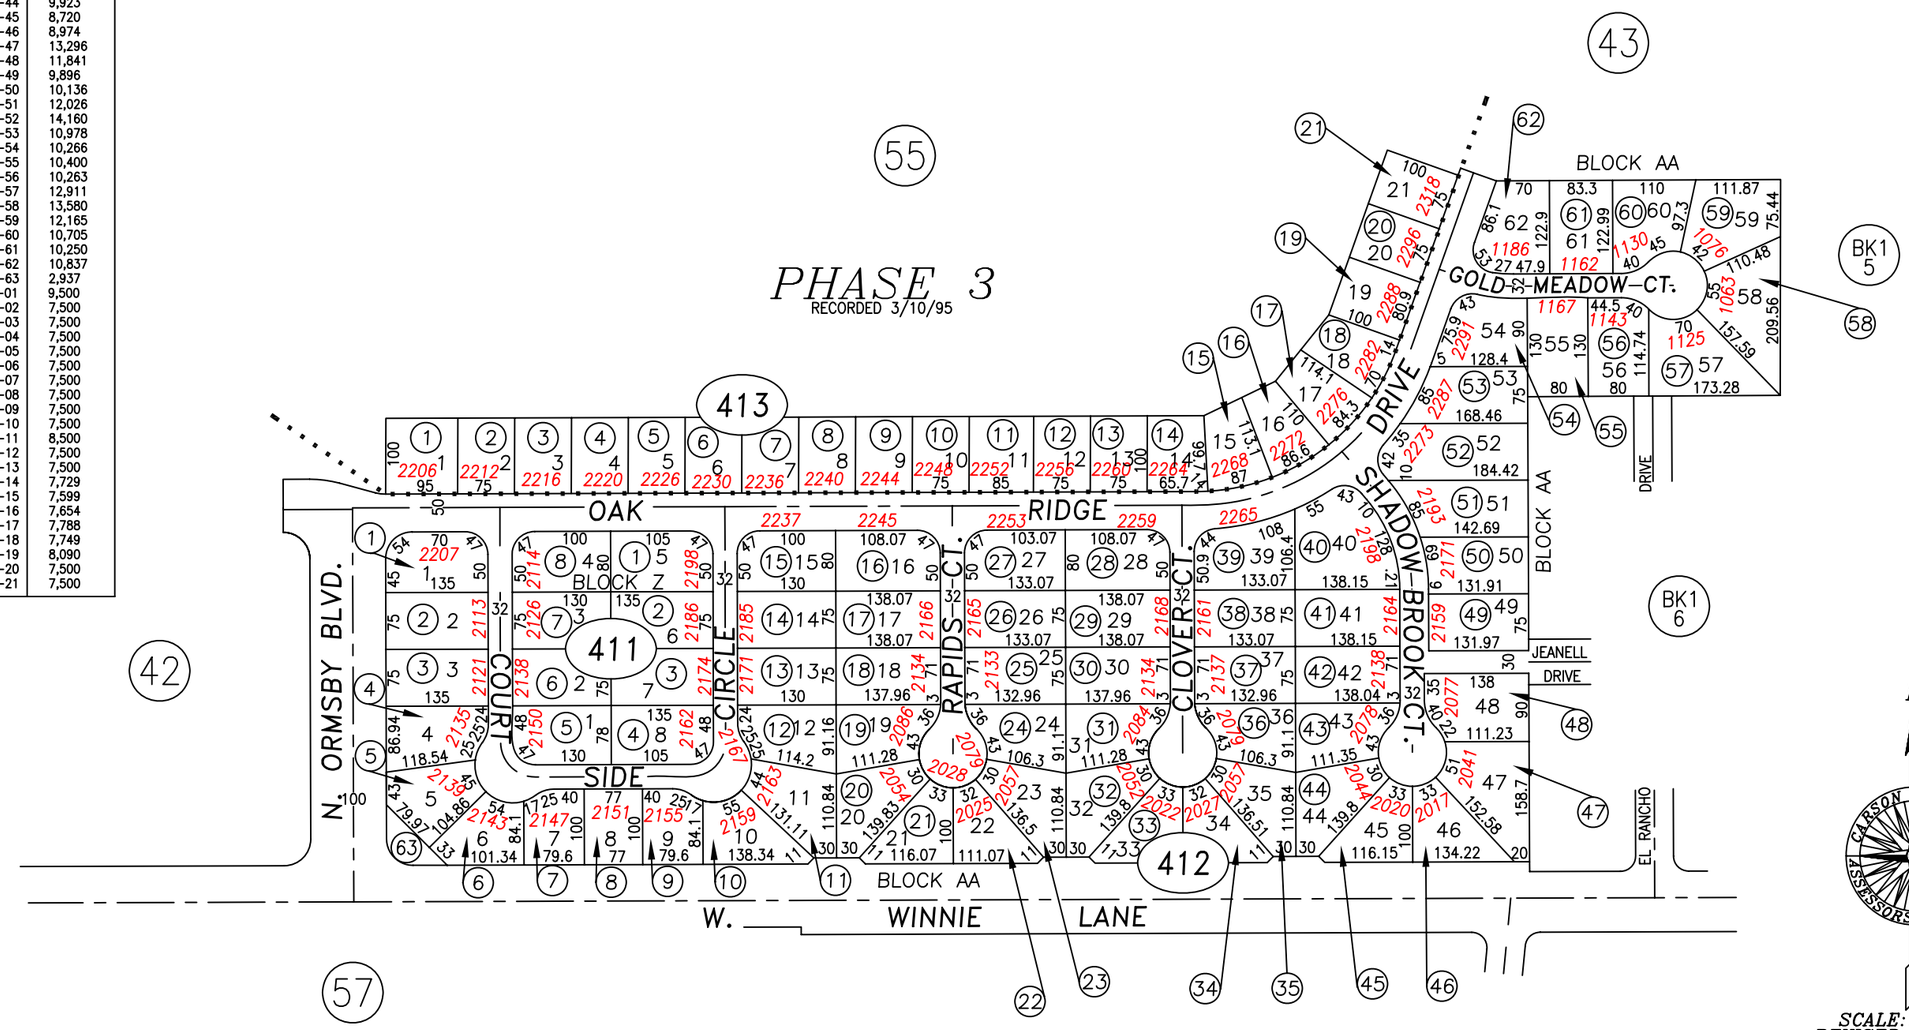

ADJUSTED PARCEL # LOCATIONS

CARSON CITY, NEVADA
THIS MAP IS PREPARED FOR THE USE OF THE CARSON CITY ASSESSOR FOR ASSESSMENT AND ILLUSTRATIVE PURPOSES ONLY, IT DOES NOT REPRESENT A SURVEY. NO LIABILITY IS ASSUMED AS TO THE SUFFICIENCY OR ACCURACY OF THE DATA DELINEATED HEREON. YOU CAN VIEW AND PRINT OUR MAPS AT NO CHARGE FROM OUR WEBSITE AT WWW.CARSON-CITY.NV.US

SILVER OAK
A PLANNED UNIT DEVELOPMENT