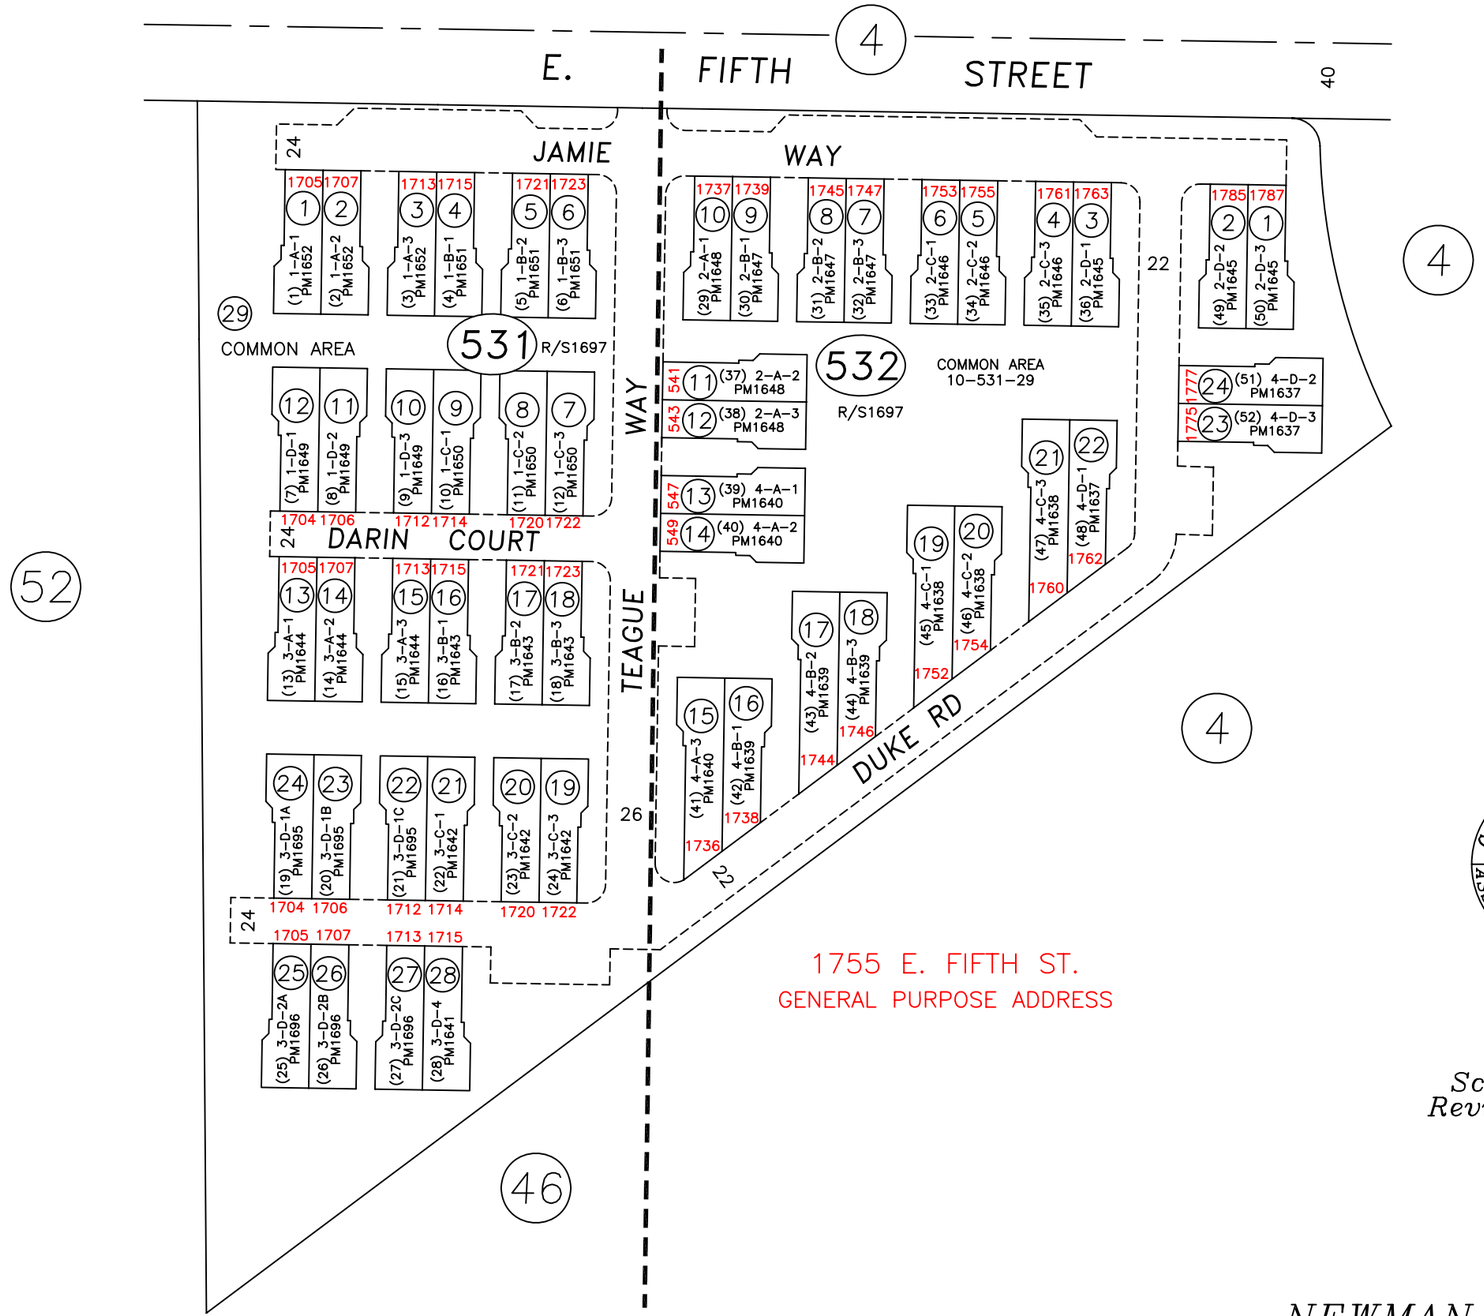

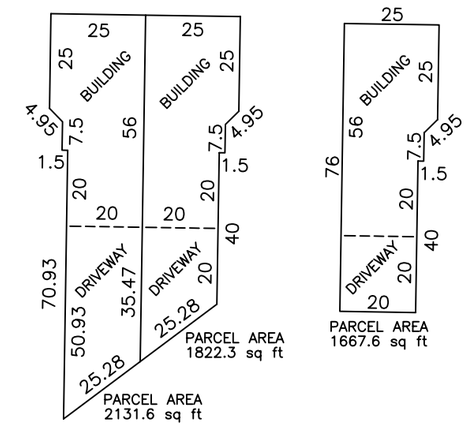

TYPICAL LOT

SCALE: 1"=40'

Scale: 1"=80'
Revised 3/13/06

PARCEL MAPS
FOR
NEWMAN CONSTRUCTION, LTD.
(THE MEADOWS P.U.D.)
(R/S1697)

Corrected the disclaimer

CARSON CITY, NEVADA
THIS MAP IS PREPARED FOR THE USE OF THE CARSON CITY ASSESSOR FOR ASSESSMENT AND ILLUSTRATIVE PURPOSES ONLY, IT DOES NOT REPRESENT A SURVEY. NO LIABILITY IS ASSUMED AS TO THE SUFFICIENCY OR ACCURACY OF THE DATA DELINEATED HEREON. YOU CAN VIEW AND PRINT OUR MAPS AT NO CHARGE FROM OUR WEBSITE AT
www.carson-city.nv.us